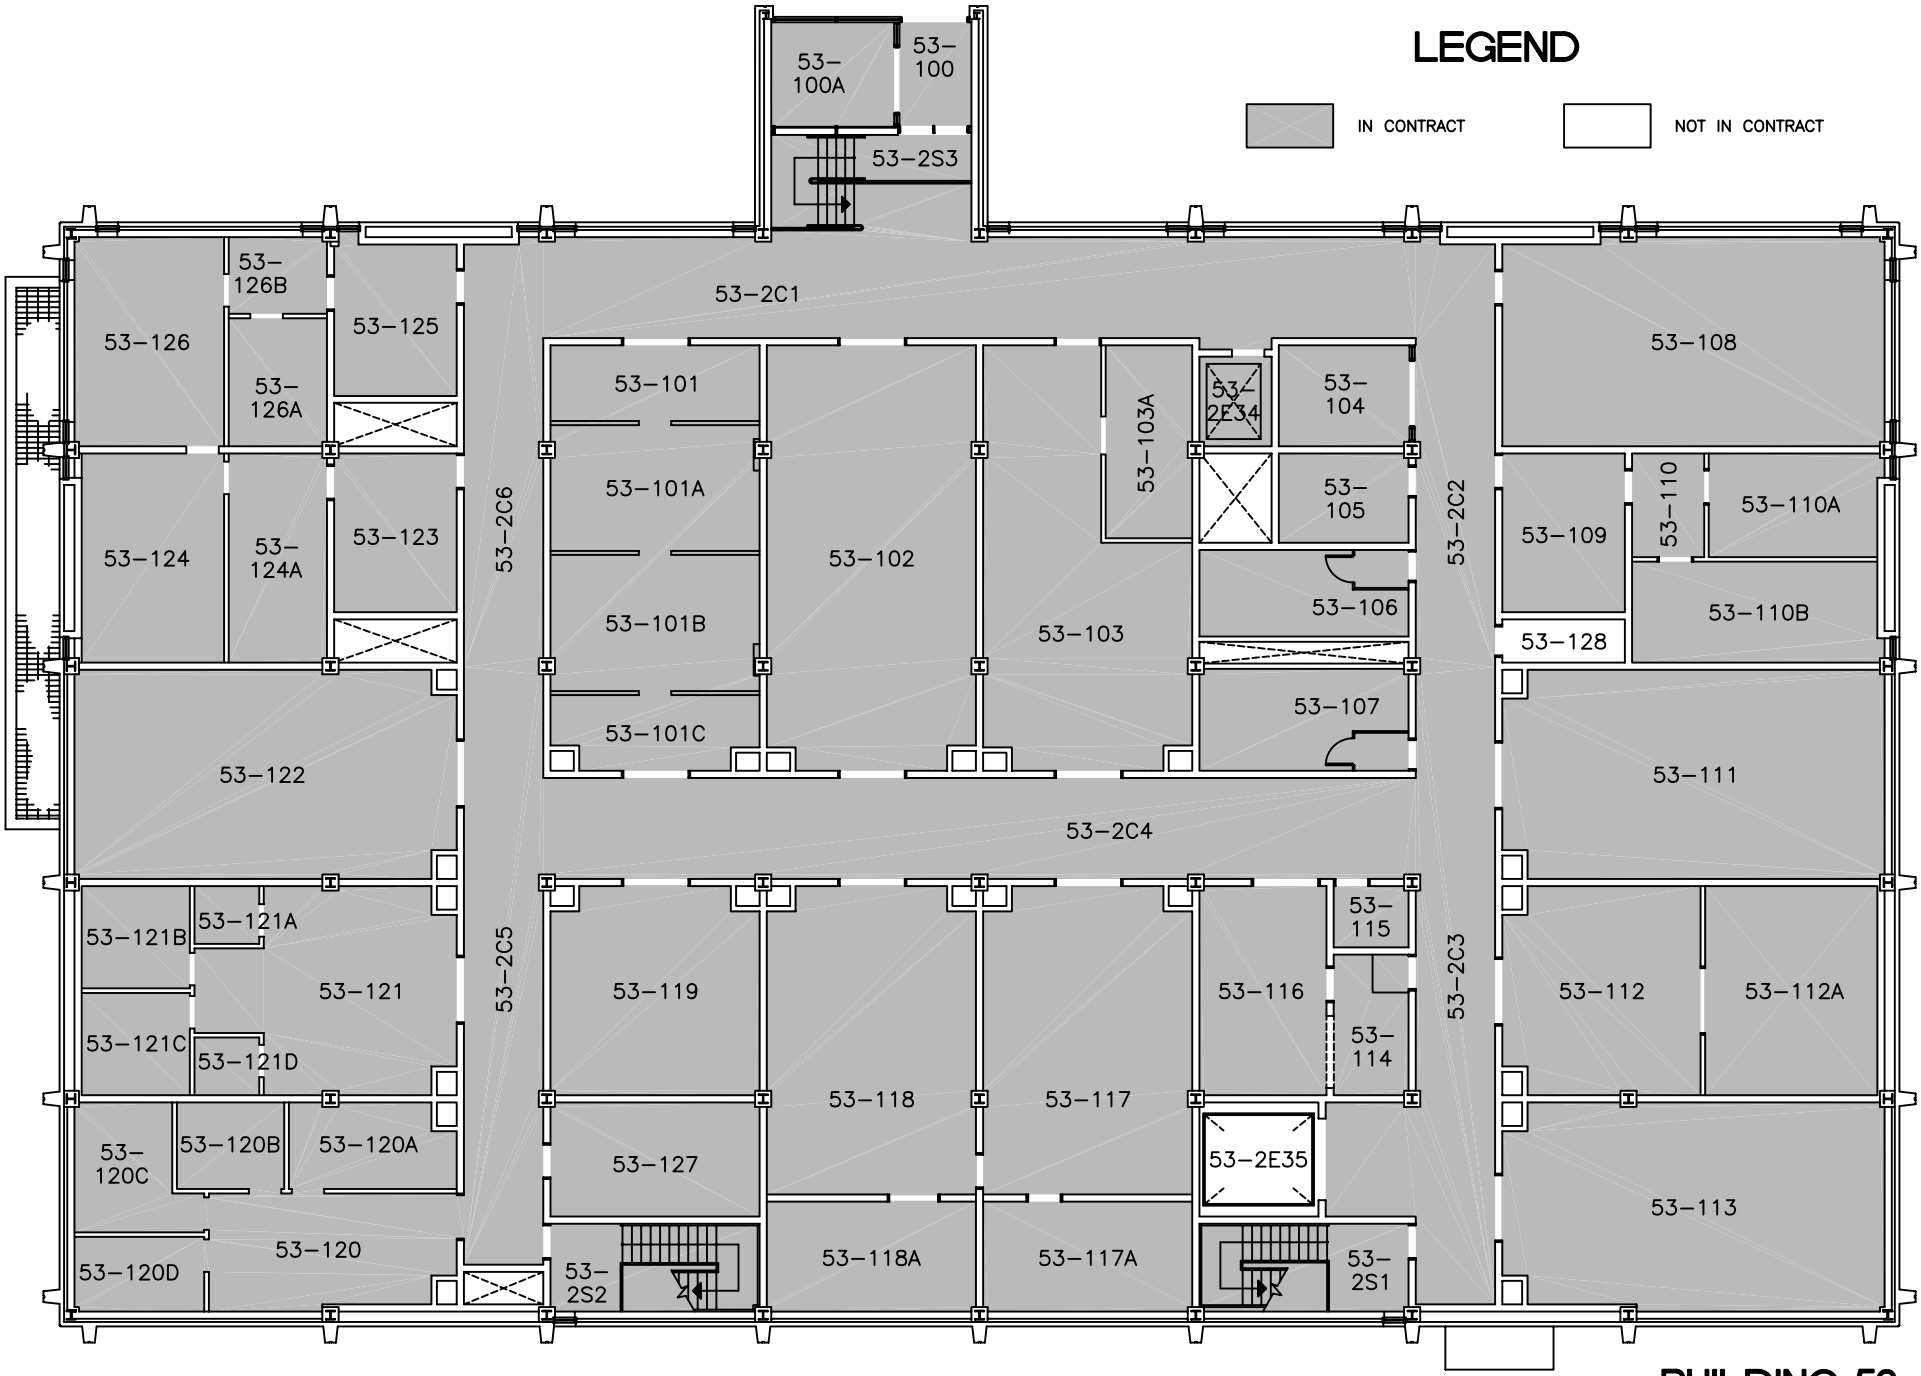

BUILDING 53
SECOND FLOOR-PLAN

12/02/02