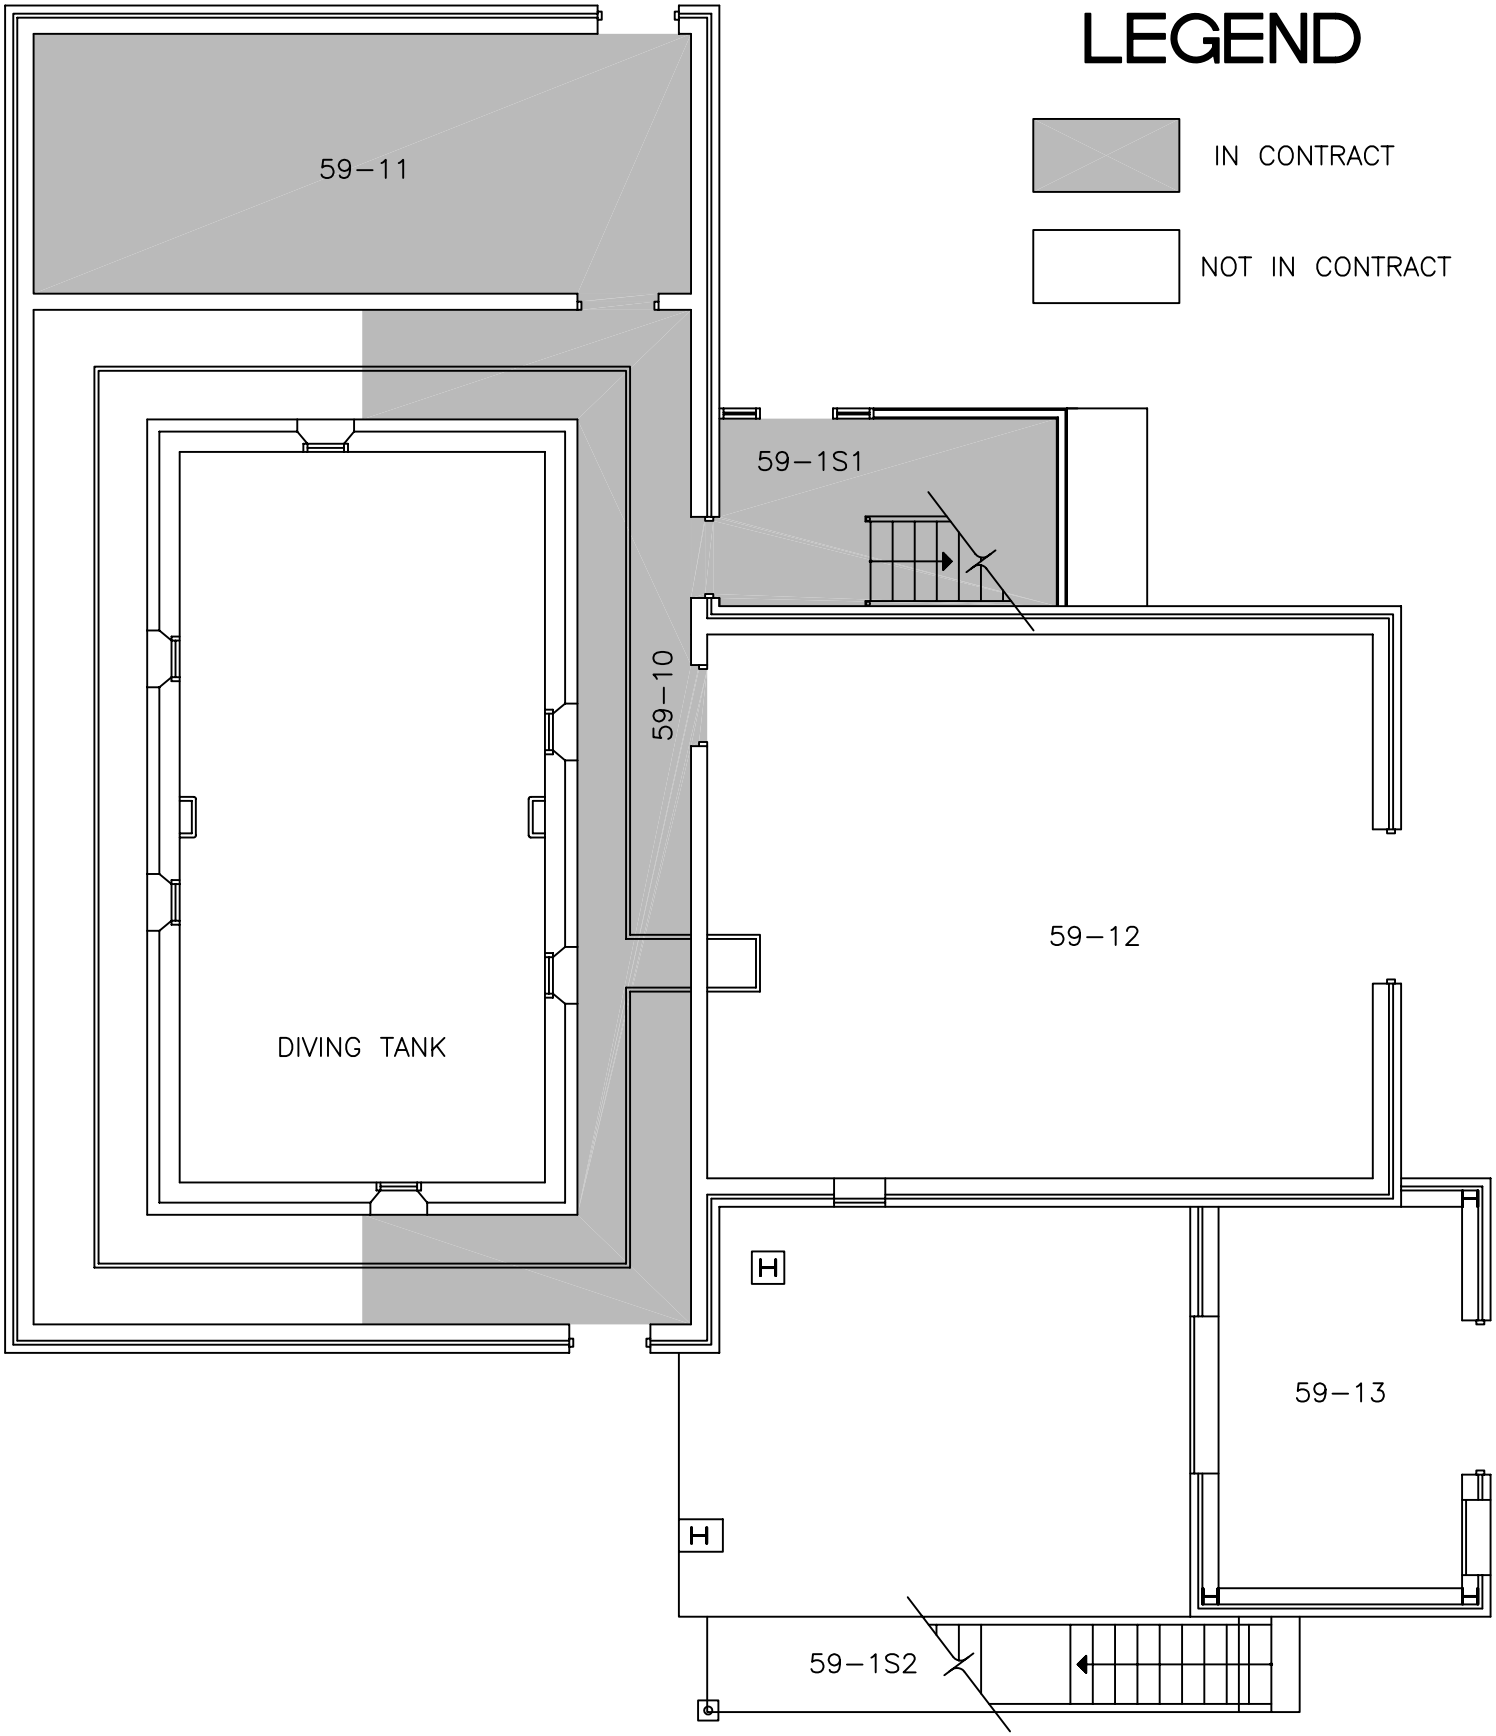

BUILDING 59
FIRST FLOOR PLAN

12/02/02