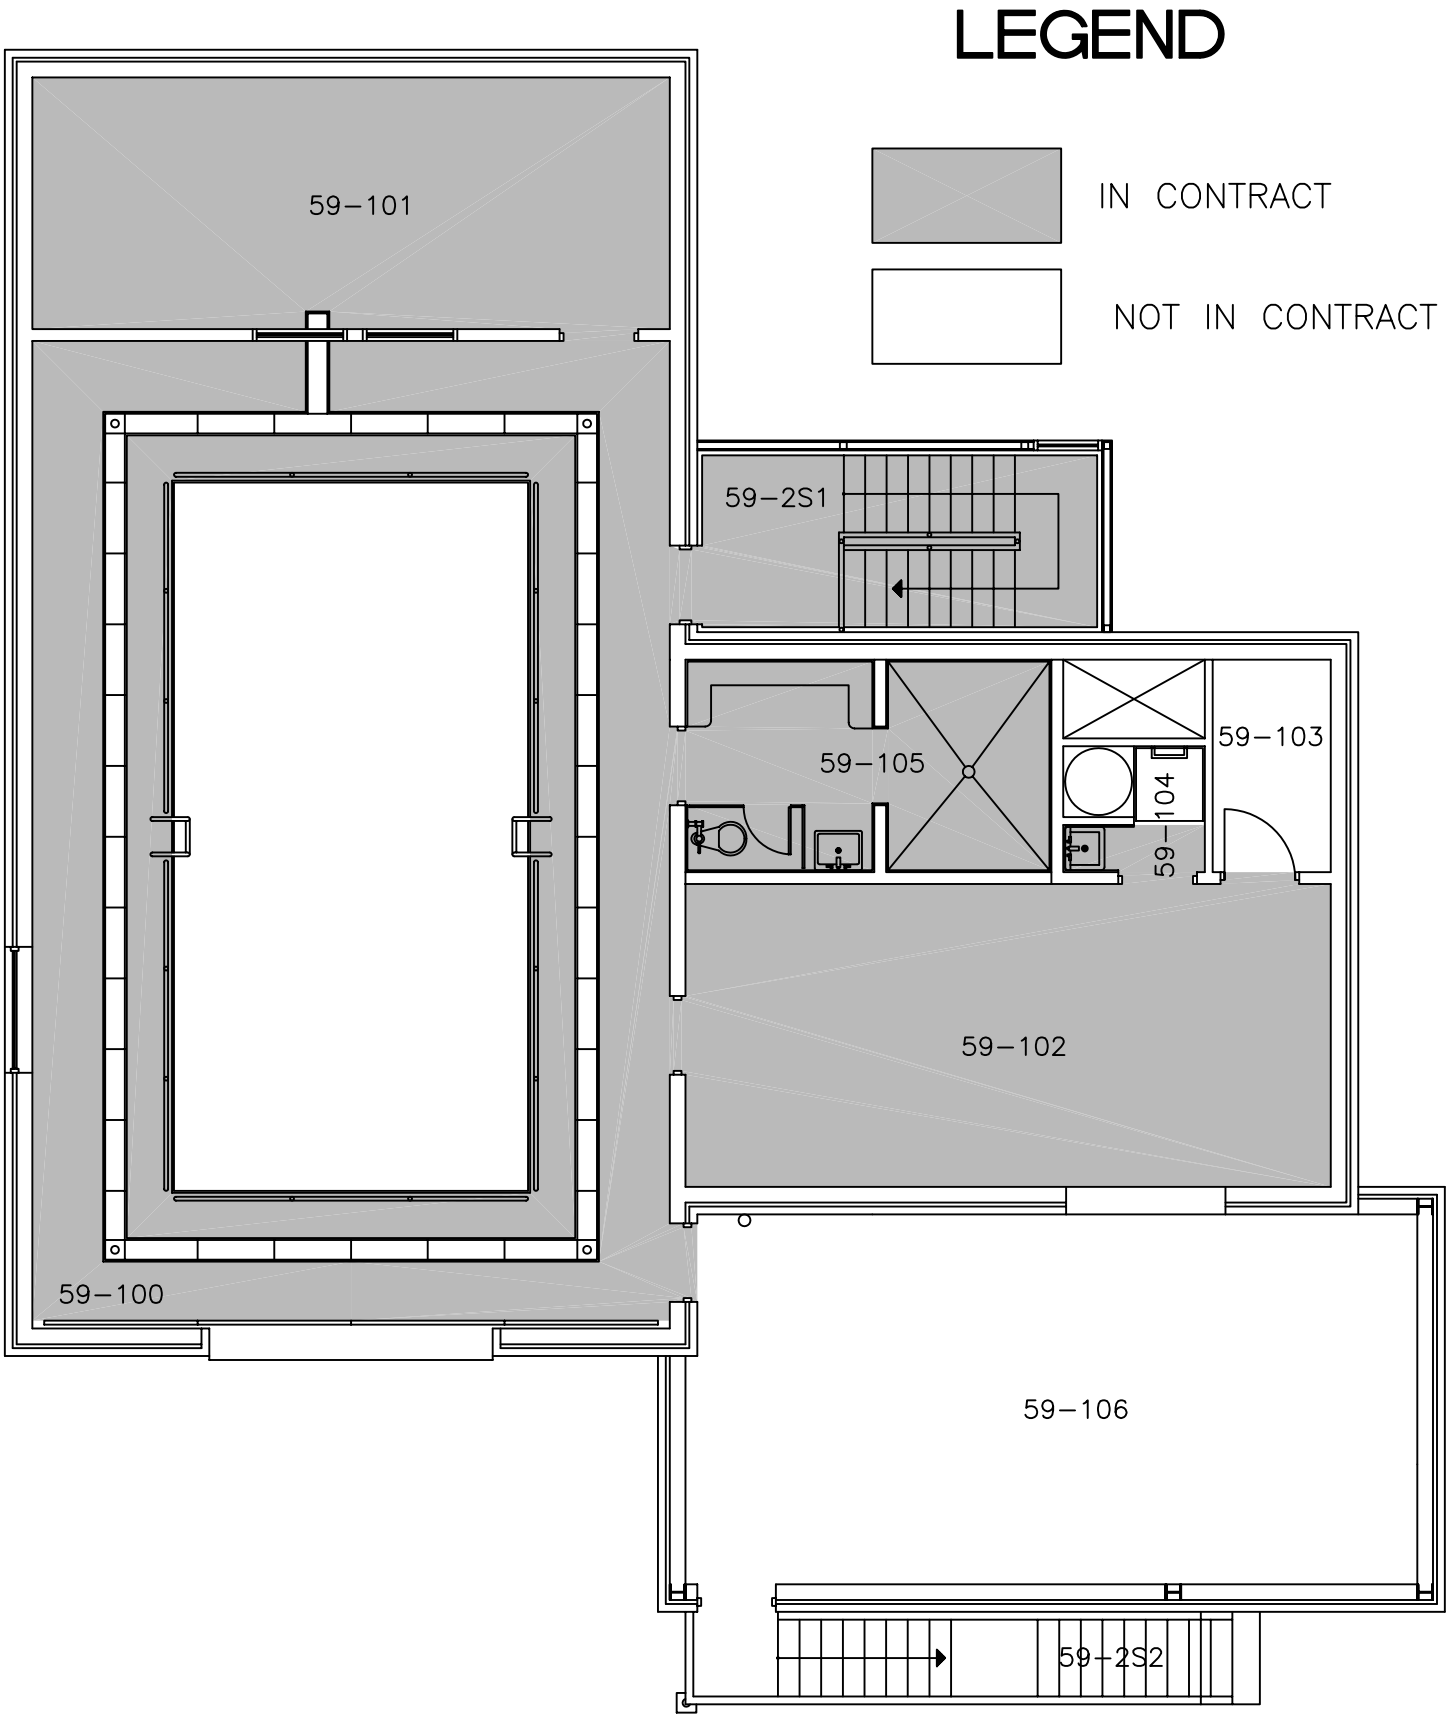

BUILDING 59
SECOND FLOOR PLAN

12/02/02