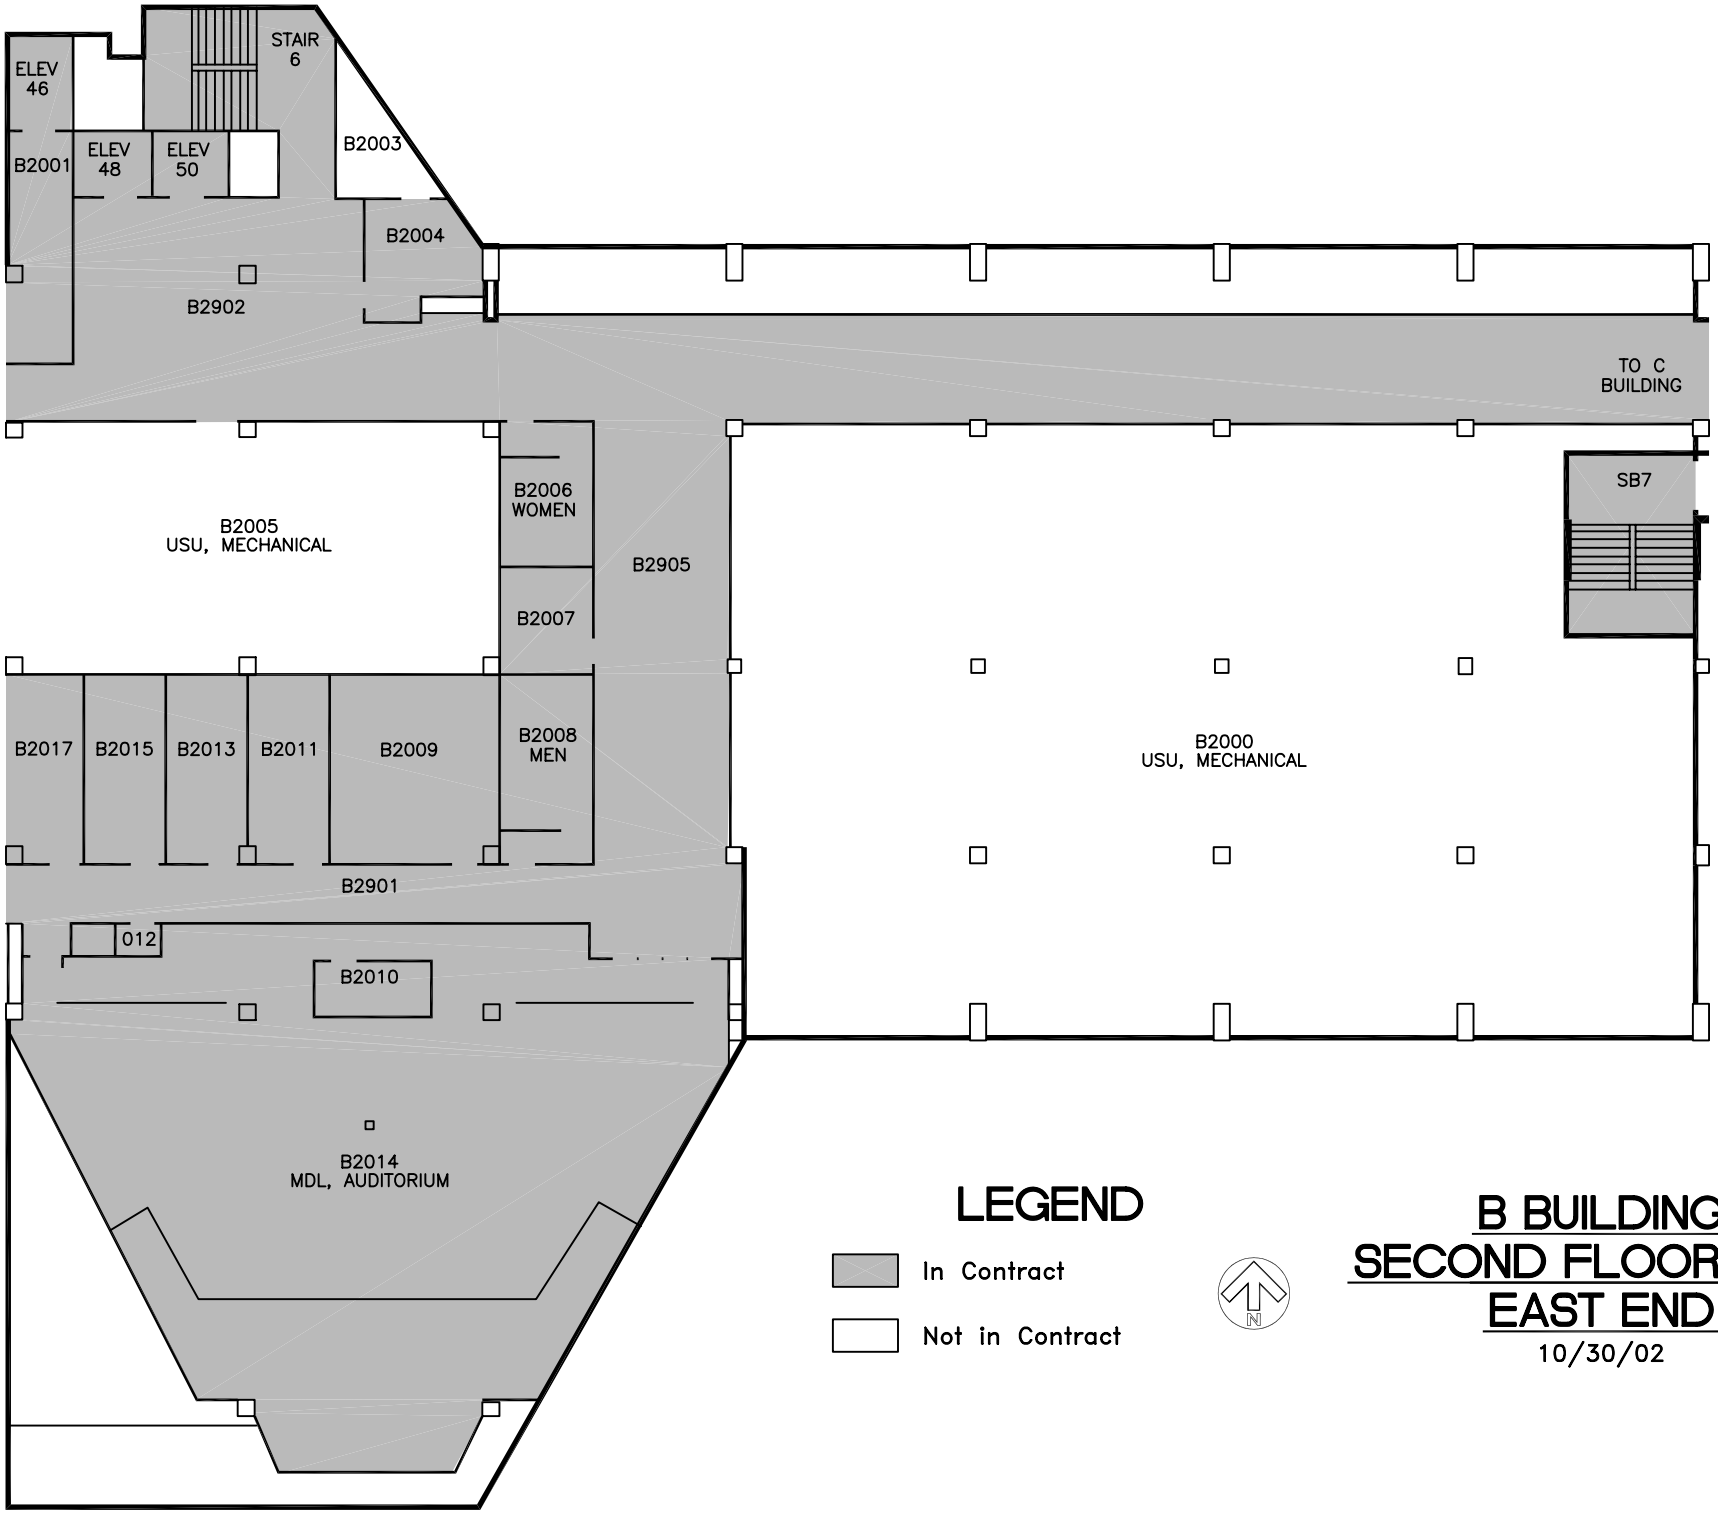

LEGEND

In Contract

Not in Contract

B BUILDING
SECOND FLOOR PLAN
EAST END

10/30/02