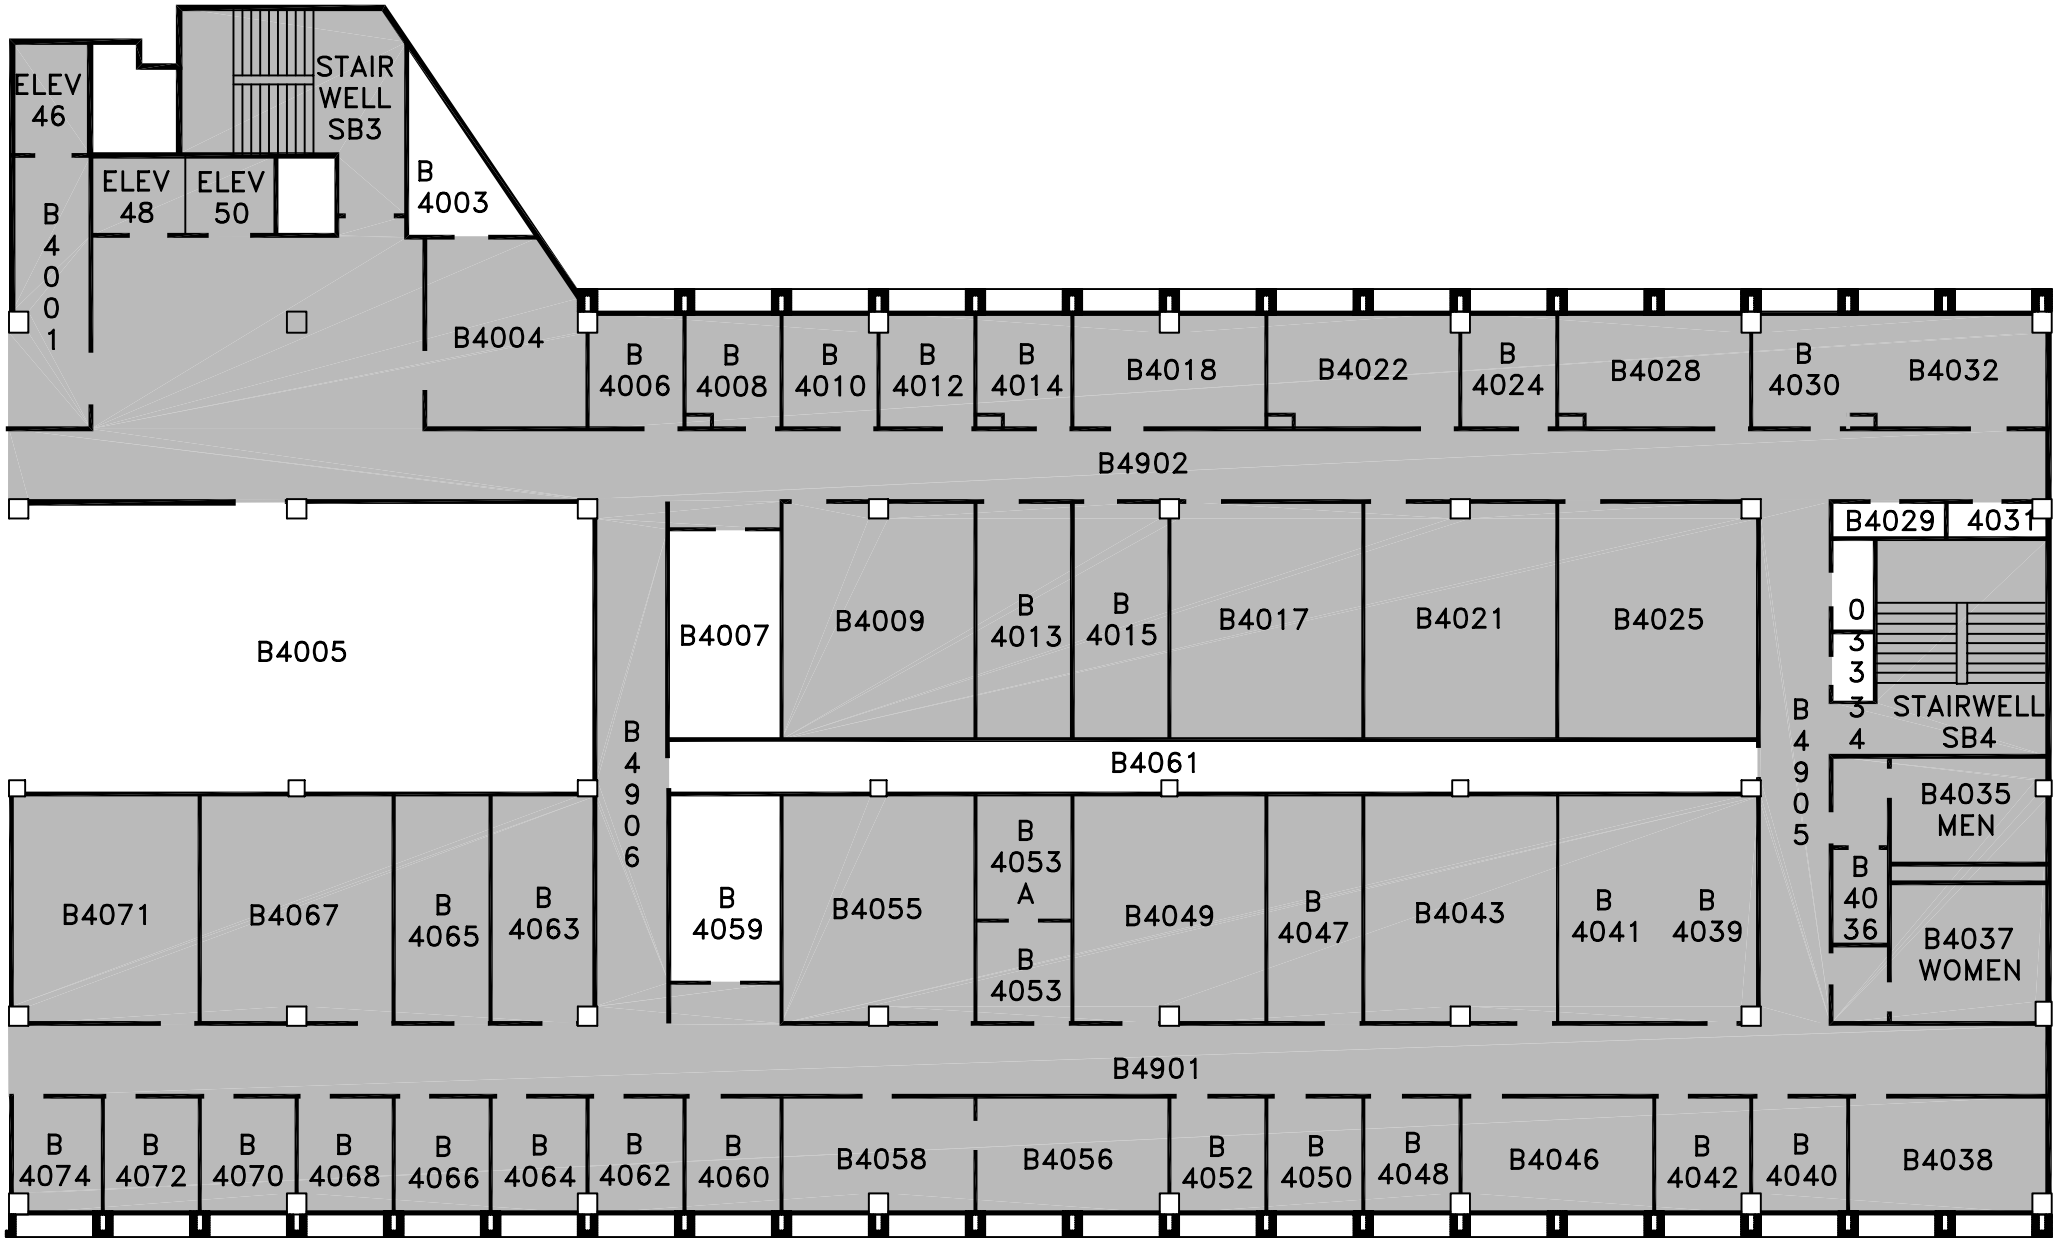

LEGEND

DAY SHIFT

NOT ON CONTRACT

N

B BUILDING
FOURTH FLOOR PLAN
EAST END

10/30/02