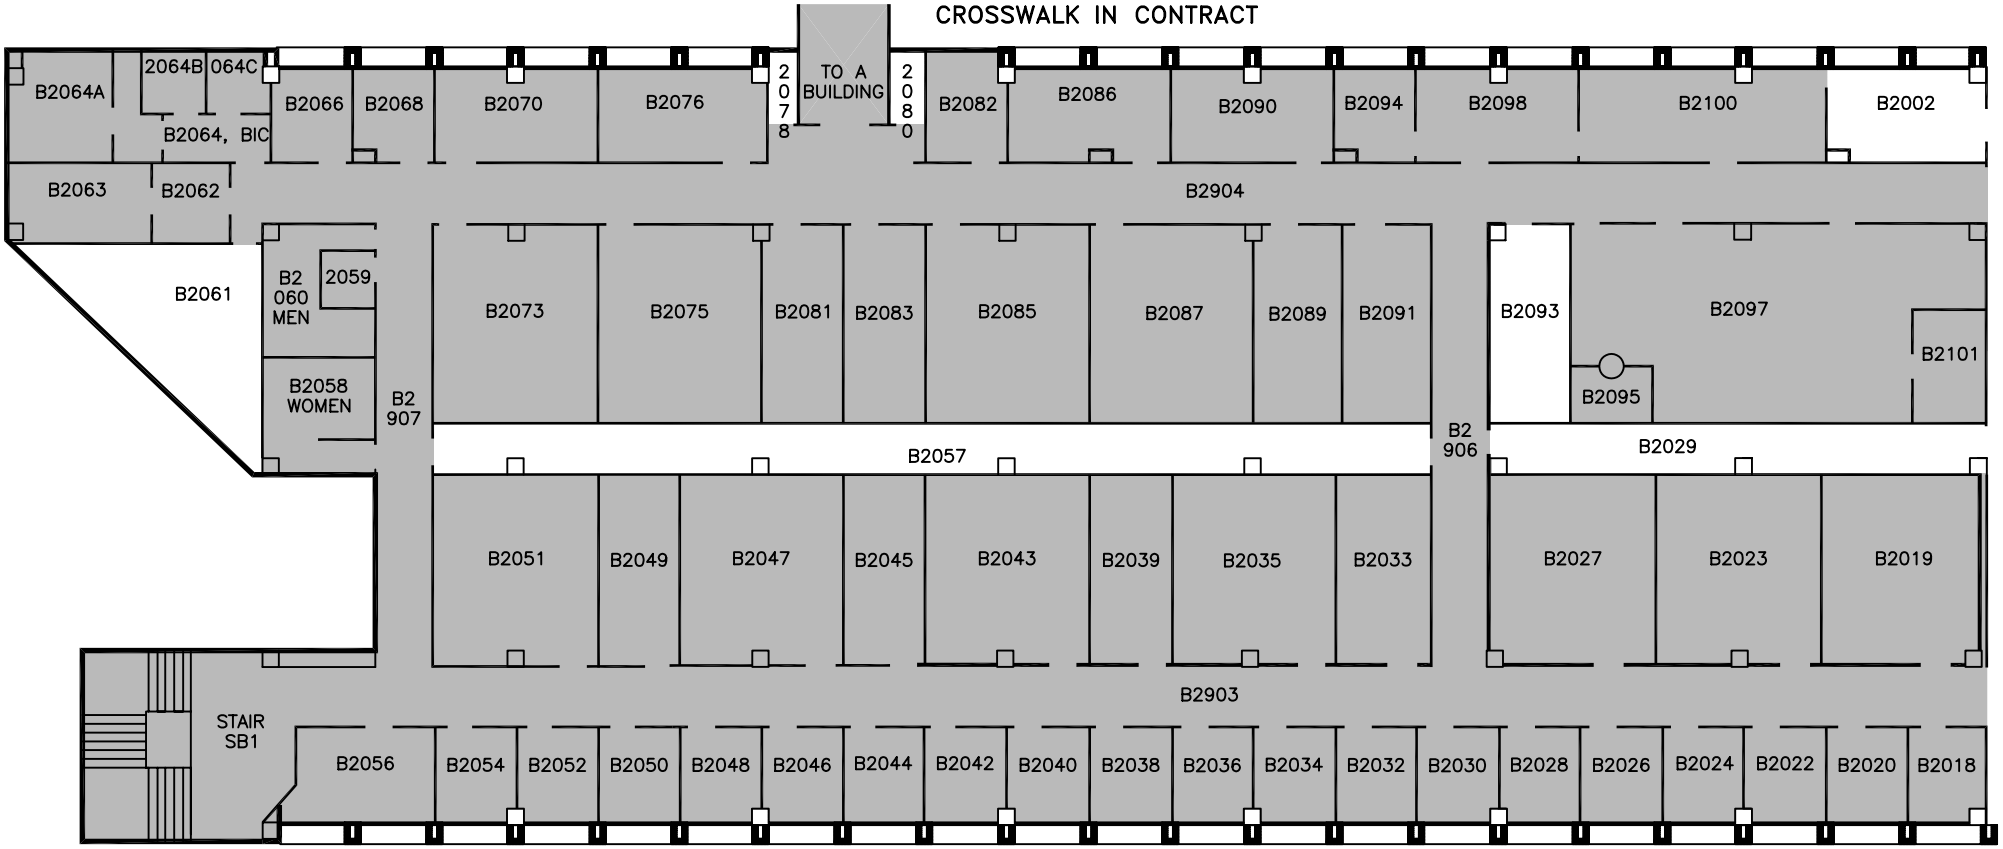

LEGEND

IN CONTRACT

NOT IN CONTRACT

B BUILDING
SECOND FLOOR PLAN
WEST END

10/30/02