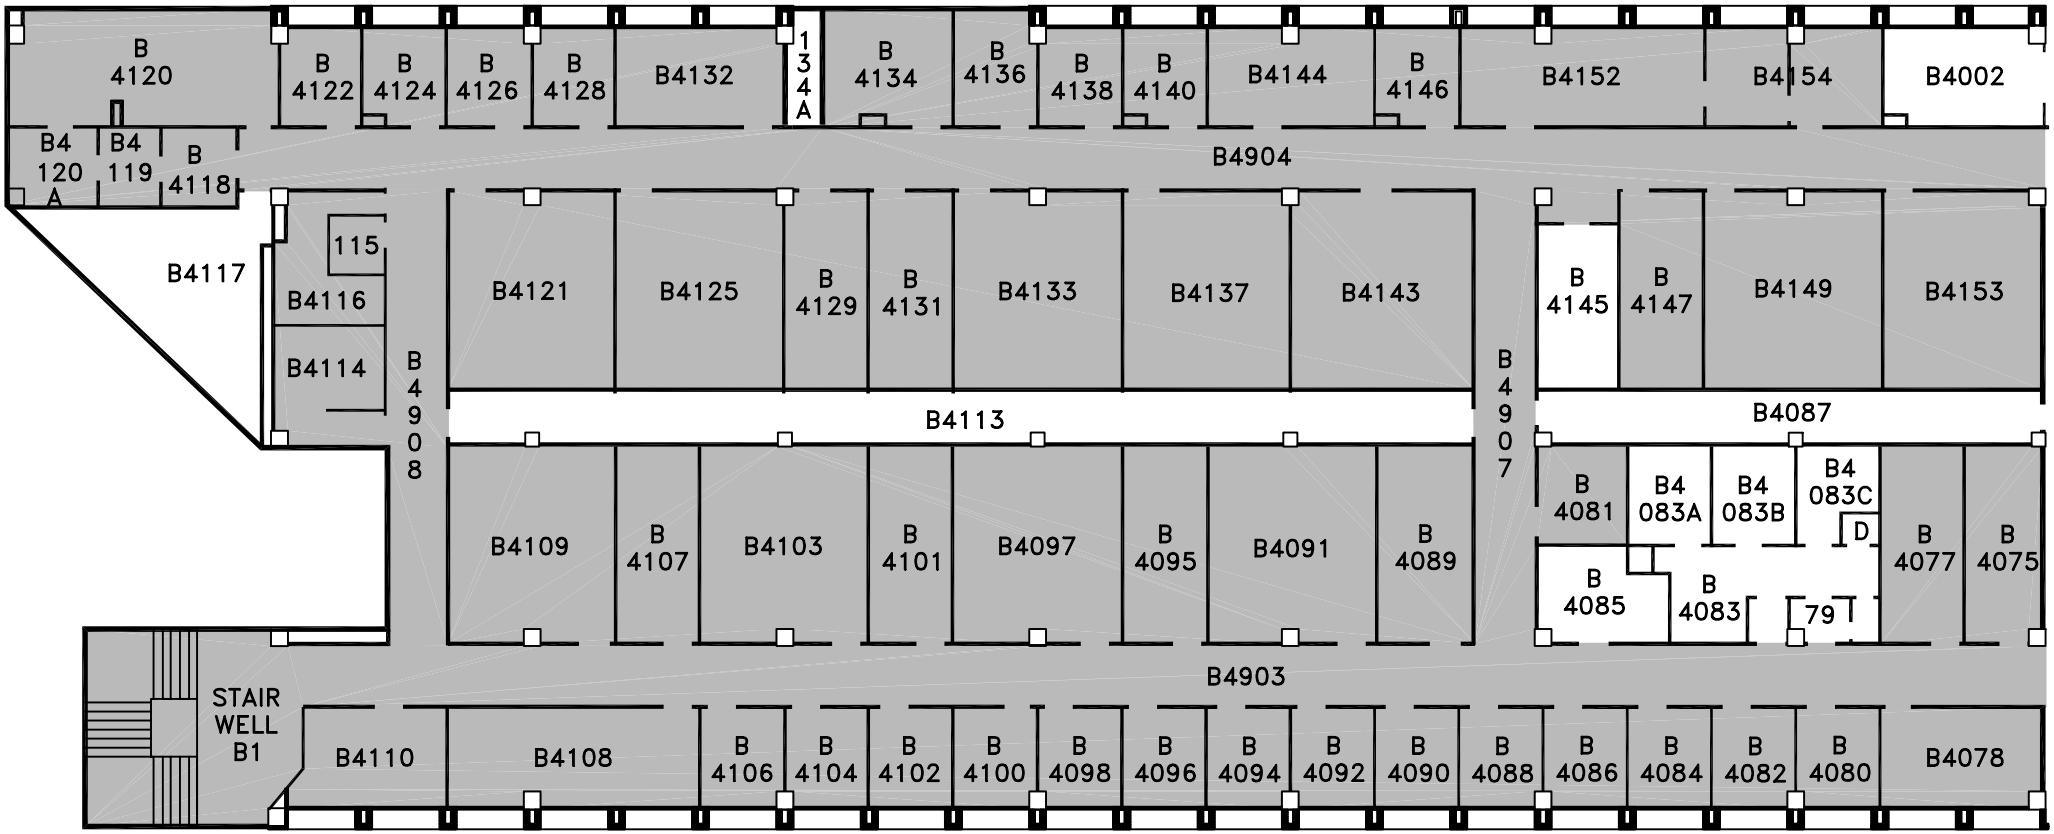

LEGEND

IN CONTRACT

NOT IN CONTRACT

N

B BUILDING
FOURTH FLOOR PLAN
WEST END

10/30/02