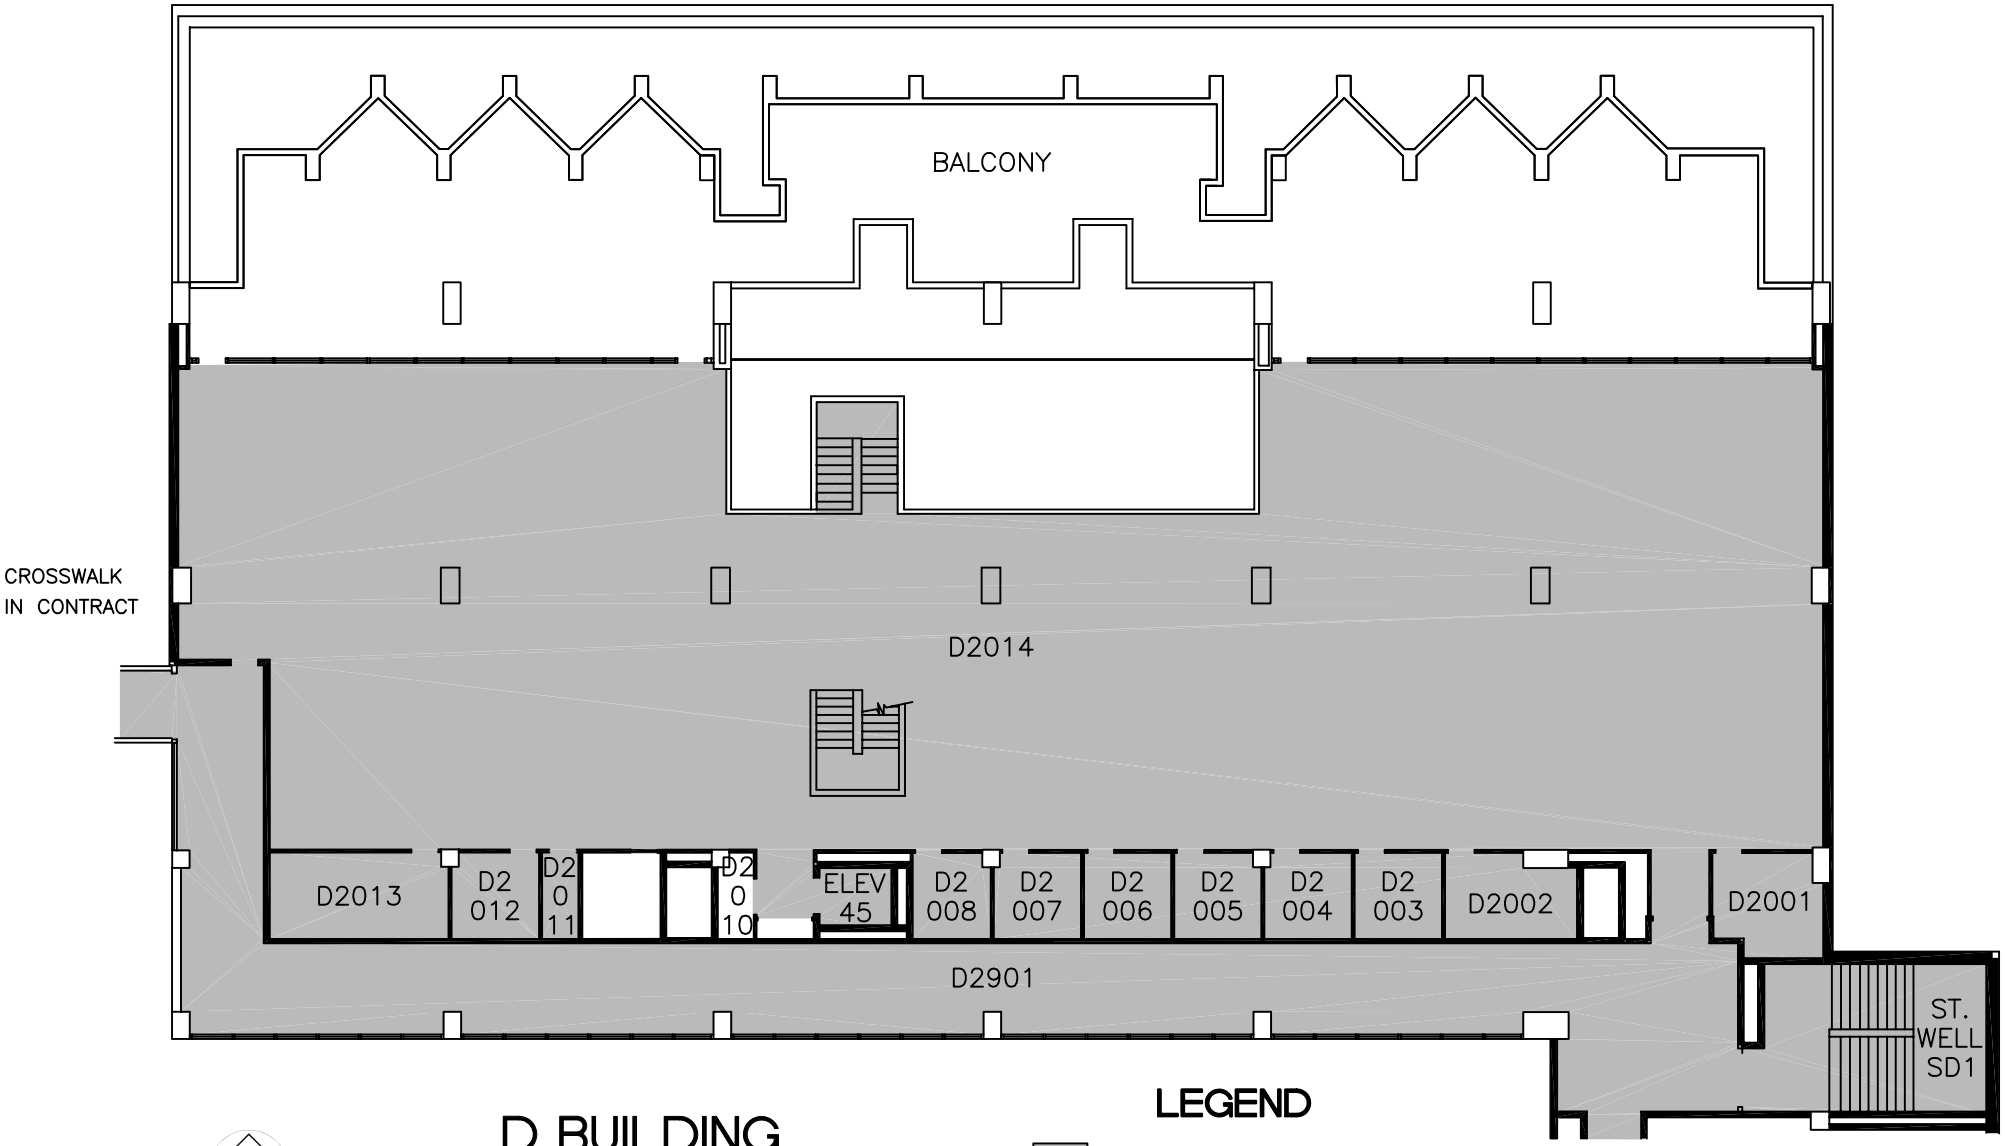


# D BUILDING
# SECOND FLOOR PLAN

10/30/02

## LEGEND

IN CONTRACT

NOT IN CONTRACT